

The Architectural REPRINT

VOL. I—No. 8

PUBLISHED MONTHLY BY
THE REPRINT COMPANY
P. O. BOX 203, WASHINGTON, D. C.
100 PLATES ANNUALLY


OCTOBER, 1901

PRICE—MAILED FLAT TO ANY ADDRESS IN THE UNITED STATES OR CANADA, \$2.50 PER ANNUM, IN ADVANCE. TO ANY FOREIGN ADDRESS, \$3.50. SINGLE COPIES 35 CENTS

PLATES


61	PLATES 25 AND 26	-	-	-	-	-	-	-	-	GELIS-DIDOT AND LAMBERT
62	PLATES 49 AND 51	-	-	-	-	-	-	-	-	" " " "
63	PLATES 55 AND 57	-	-	-	-	-	-	-	-	" " " "
64	TITLE PAGE	-	-	-	-	-	-	-	-	RENAISSANCE ARCHITECTURE AND ORNAMENT IN SPAIN, PRENTICE
65	PLATE 60	-	-	-	-	-	-	-	-	" " " "
66	PLATES 61 AND 62	-	-	-	-	-	-	-	-	GELIS-DIDOT AND LAMBERT
67	PLATES 92 AND 94	-	-	-	-	-	-	-	-	" " " "
68	PLATES 75 AND 76	-	-	-	-	-	-	-	-	" " " "

A PERIODICAL PUBLICATION
Which **REPRINTS COMPLETELY**
the most **RARE & FAMOUS BOOKS**
on **ARCHITECTURE & the Allied Arts**
Published by **The REPRINT COMPANY**
1424 New York Ave WASHINGTON DC

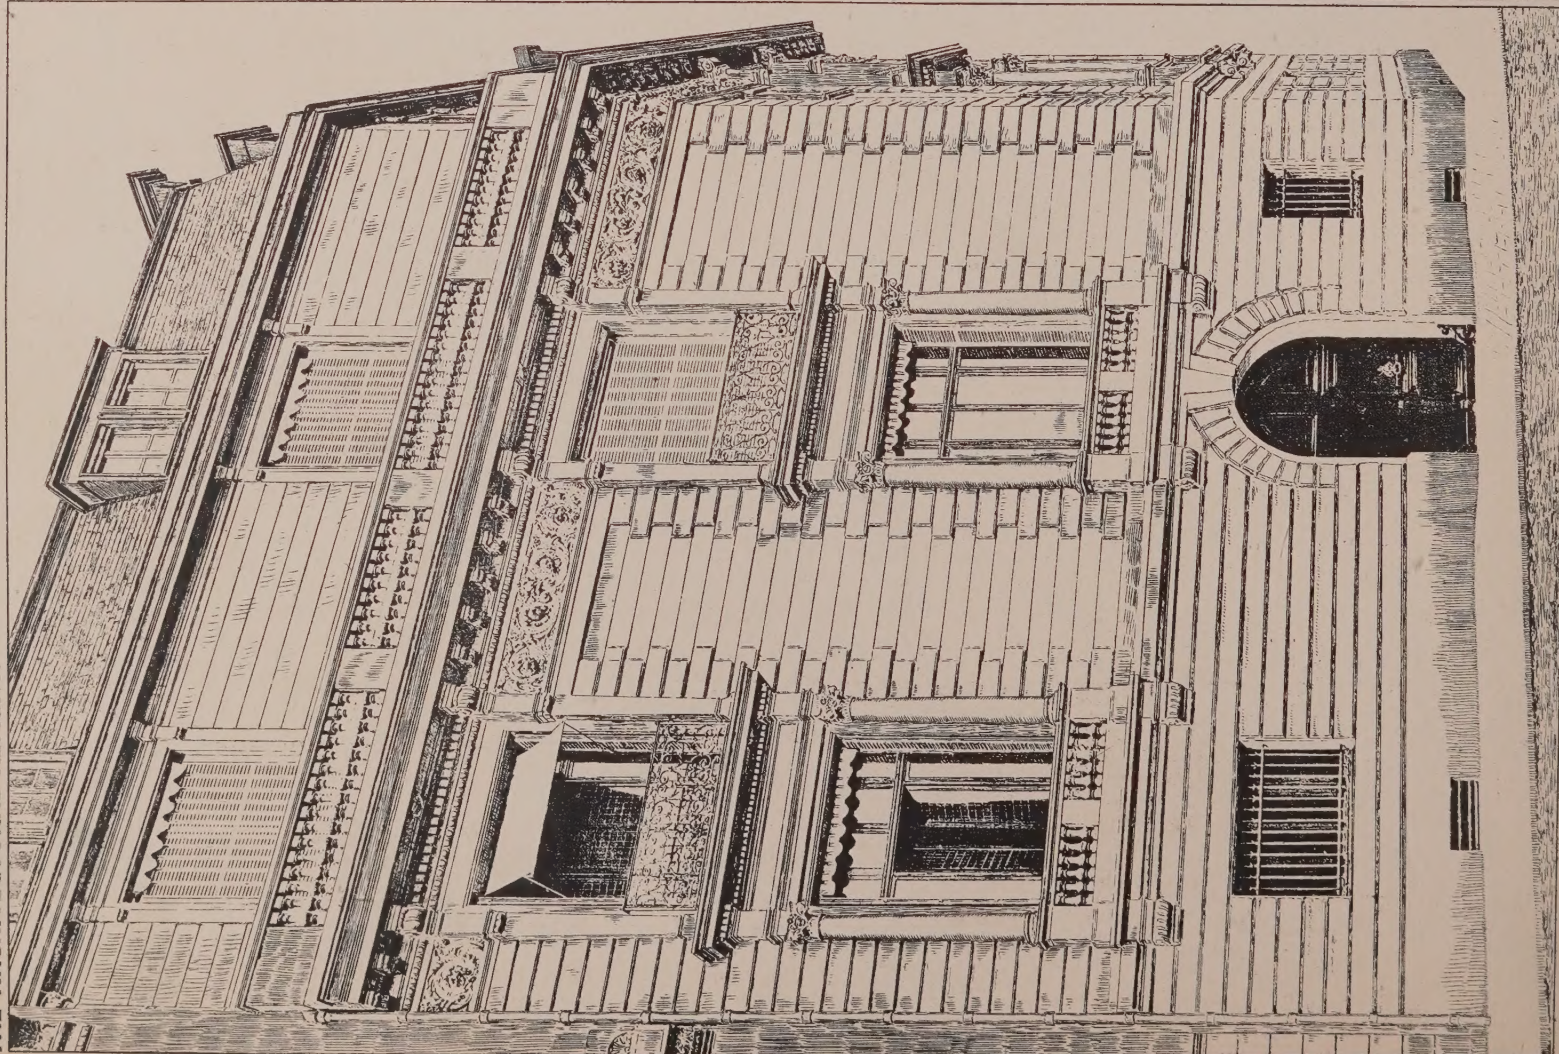


HOTEL
RUE DE LISBONNE, RUE DE COURCELLES ET RUE MURILLO.

Géls. Didot et Lambert d.

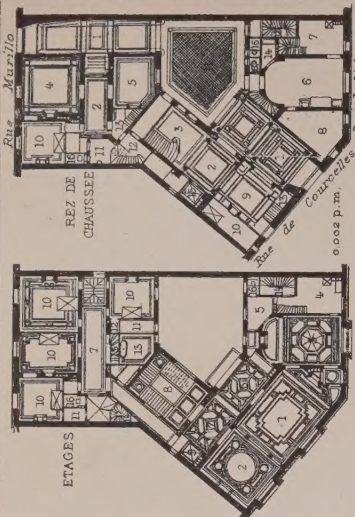


REZ-DE-CHAUSSEE
RUE DE LISBONNE
RUE DE COURCELLES
RUE MURILLO


- 1 Allées Cochères
2 Vestibules
3 6^e Escalier
4 Salon
5 Salle à manger
6 Cuisine
7 Office
8 Salle des gens
9 Concierge
10 Chambres
11 Cours
12 Escalier de service
13 Escaliers particuliers
14 Laverie
15 Ascenseur
16 W. C.
- ETAGES
1 Grand Salon
2 Petit Salon
3 Salle à manger
4 Office
5 Fumoir
6 Galerie
7 Antichambres
8 6^e Escalier
9 Ascenseur
10 Chambres
11 Toilettés
12 Garderobes
13 Salle de bains
14 Escalier de service
15 Escalier de l'entresol
16 W. C.

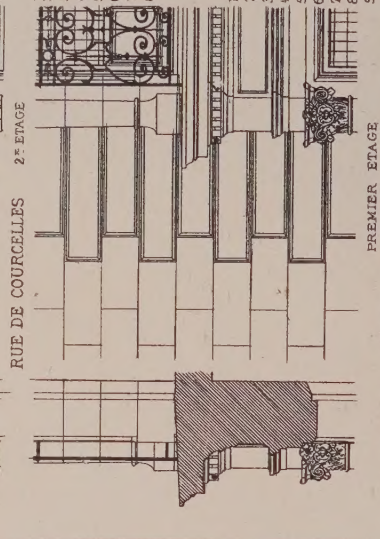

RUE DE COURCELLES
2^e ETAGE

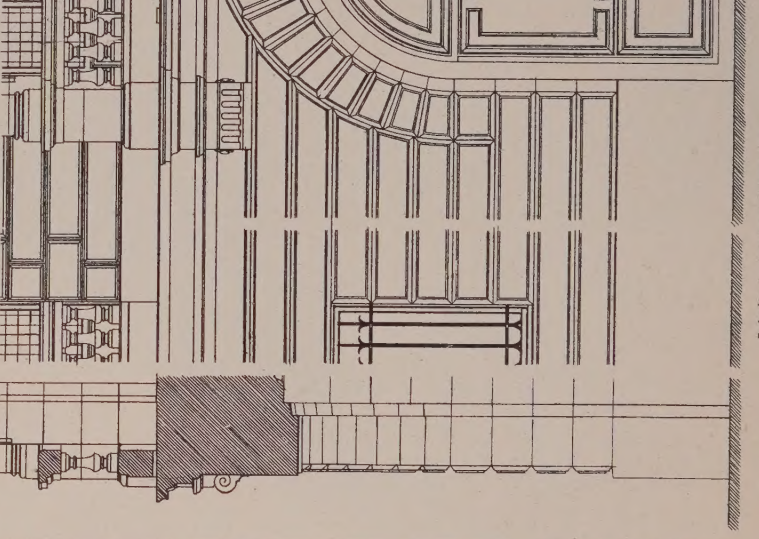



PREMIER ETAGE

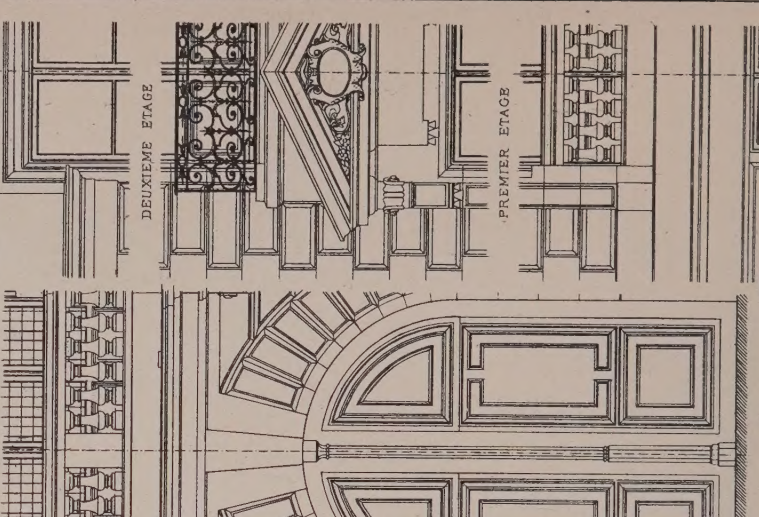


DEUXIEME ETAGE

PREMIER ETAGE

Echelle de 1:1000

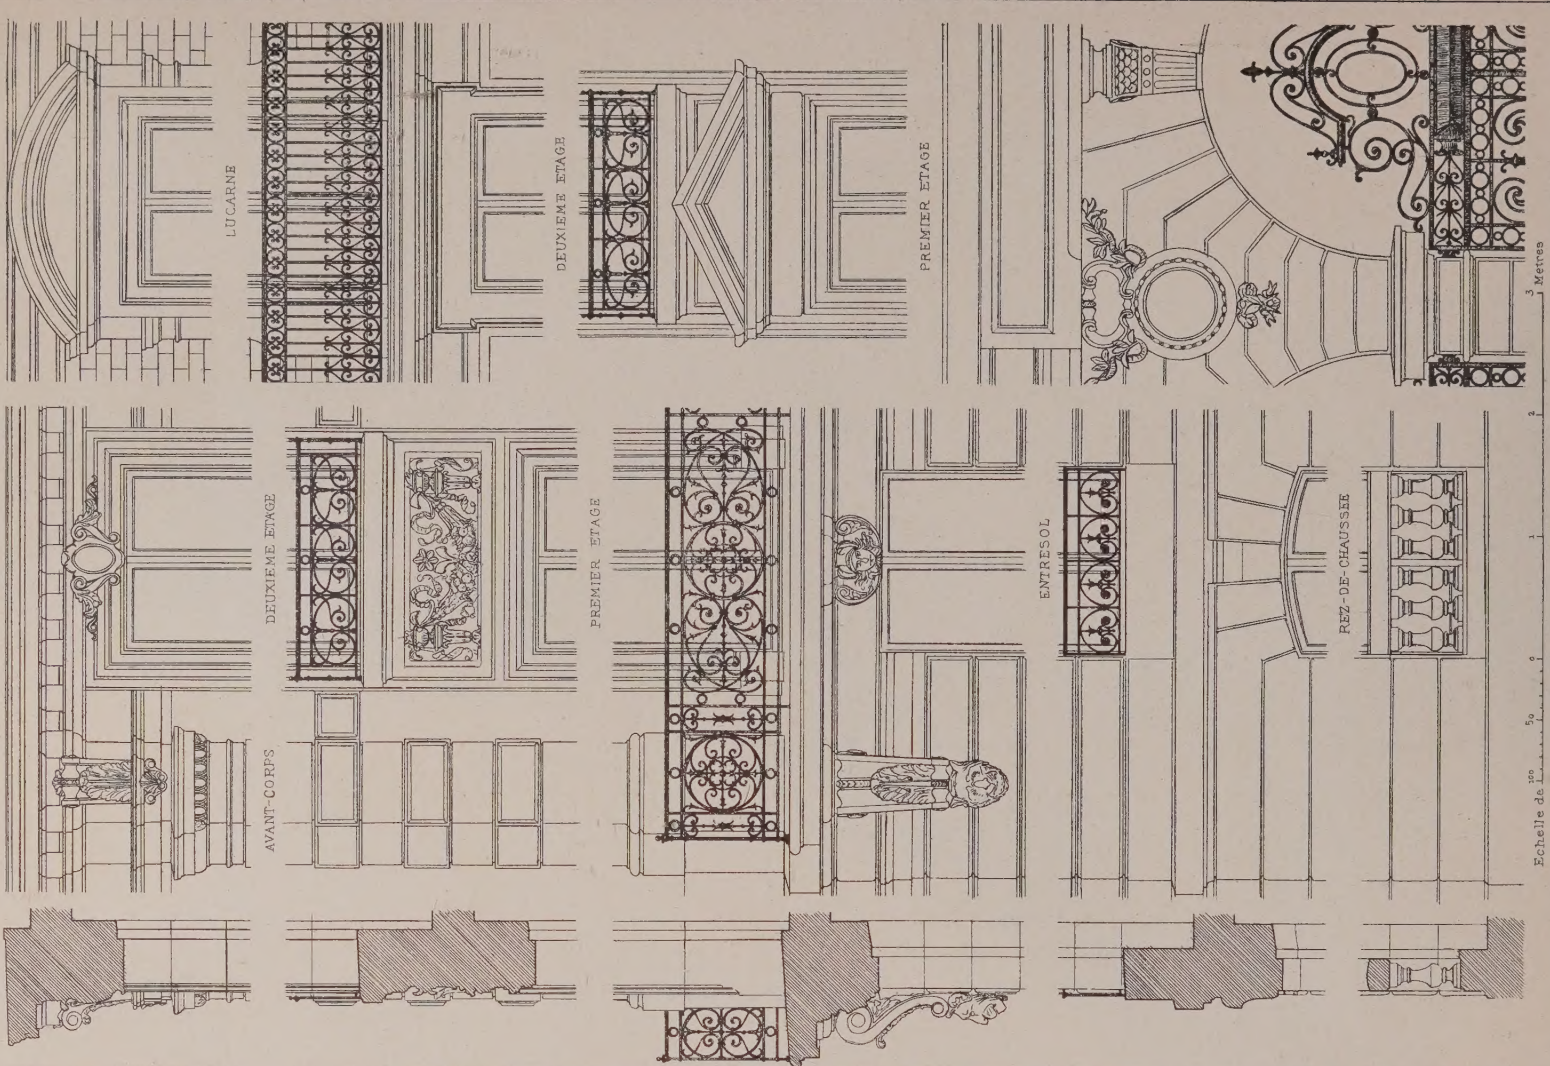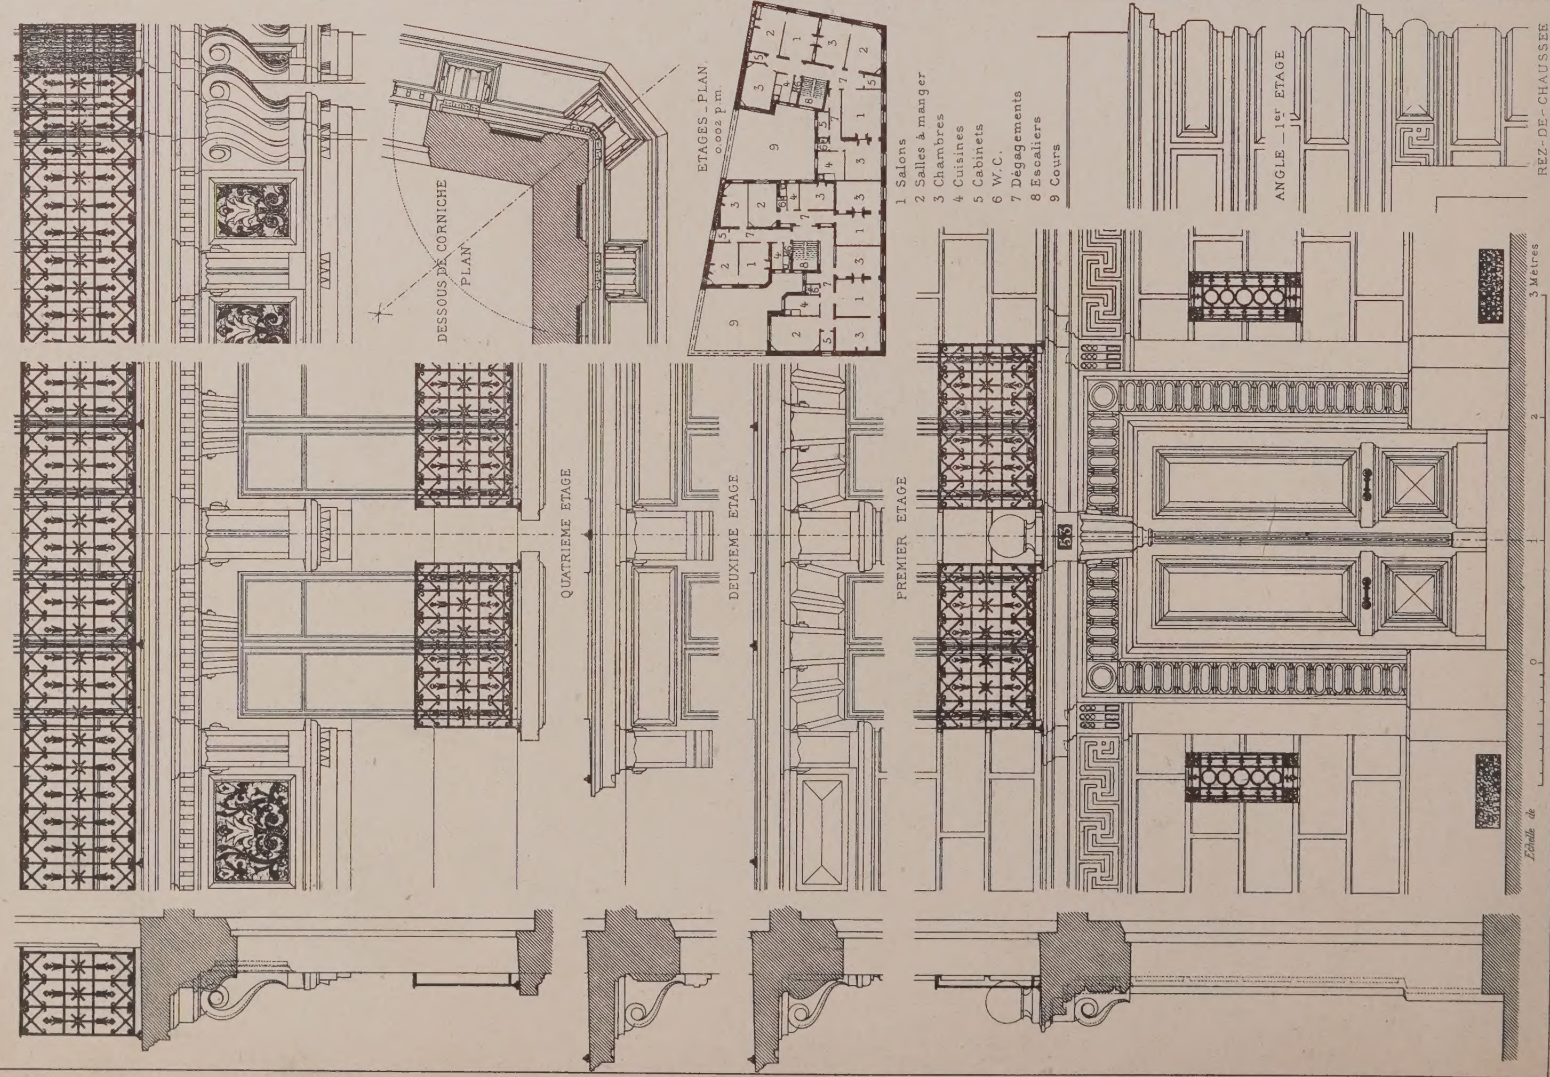


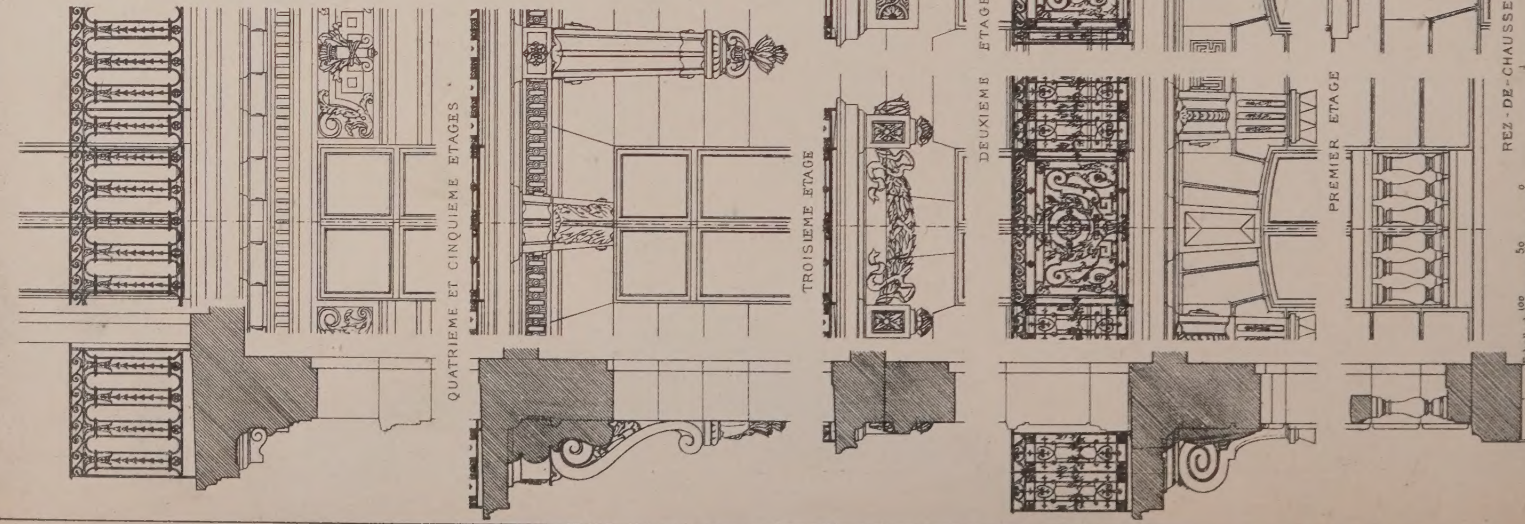


REZ-DE-CHAUSSEE

- 1 Grand Salon
- 2 Petit Salon
- 3 Salle à manger
- 4 Antichambre
- 5 Chambres à coucher
- 6 Bureau
- 7 Cabinet de travail
- 8 Bains
- 9 Cuisines
- 10 Conterge
- 11 A.enseur
- 12 W.C.
- 13 Cour

ETAGES

- 1 Grand Salon
- 2 Petit Salon
- 3 Salle à manger
- 4 Antichambre
- 5 Chambres à coucher
- 6 Cabinets de toilette
- 7 Office
- 8 Cuisine
- 9 Bains
- 10 Débarres
- 11 A.enseur
- 12 W.C.
- 13 Cour

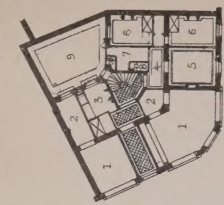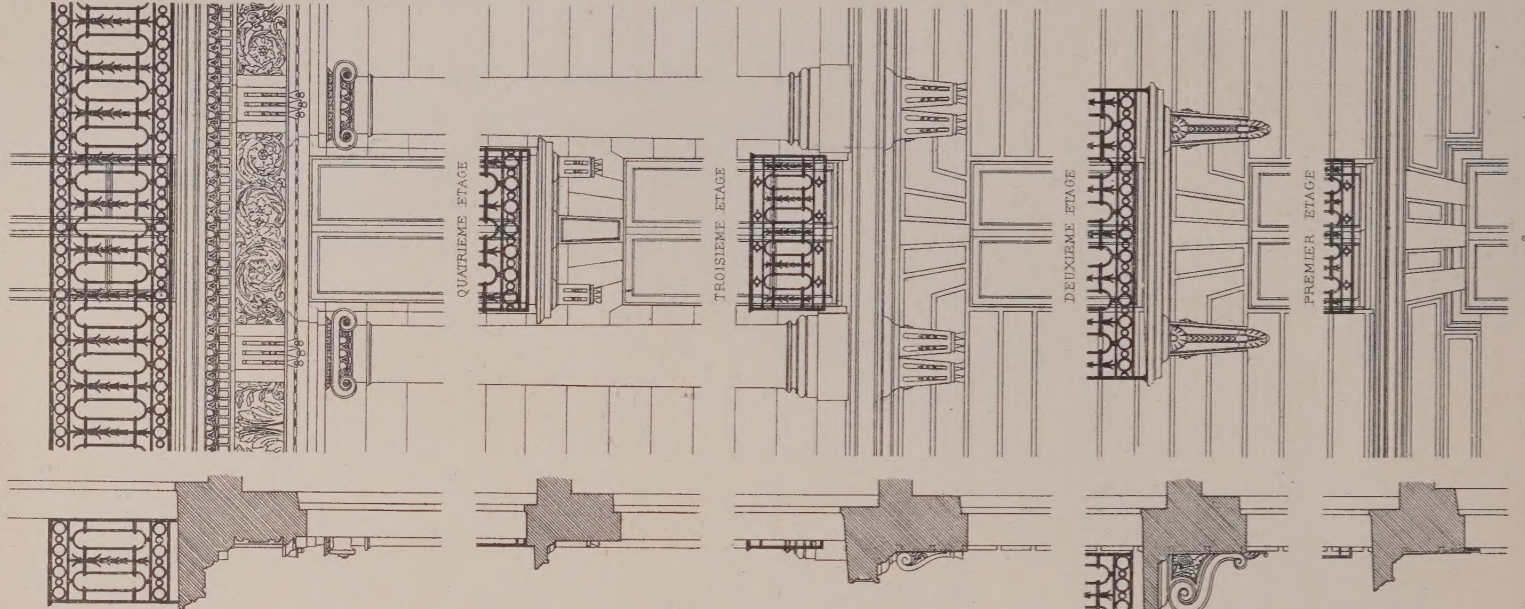

ETAGES

- 1 Antichambres
- 2 Salons
- 3 Salles à manger
- 4 Fumoir
- 5 Chambres
- 6 Cuisines
- 7 Cabinets
- 8 W.C.
- 9 Cour

PLANS
0.002 p.m.

RENAISSANCE ARCHITECTURE
AND ORNAMENT IN SPAIN
A SERIES OF EXAMPLES SELECTED
FROM THE PUREST WORKS
EXECUTED BETWEEN THE YEARS
1500-1560


MEASURED AND DRAWN TOGETHER WITH
SHORT DESCRIPTIVE TEXT

BY

ANDREW N PRENTICE, ARCHT

ASSOCIATE OF THE ROYAL INSTITUTE OF BRITISH ARCHITECTS.

SOANE MEDALLIST 1888.

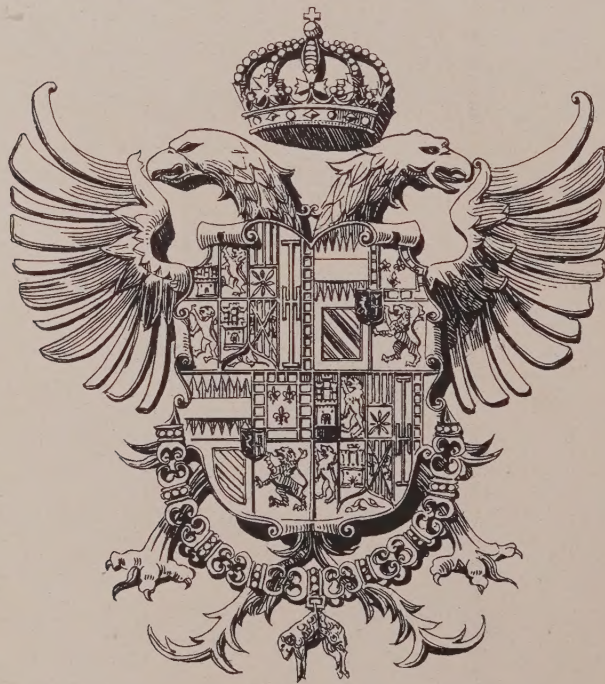

LONDON

PUBLISHED BY B T BATSFORD AT 94 HIGH HOLBORN


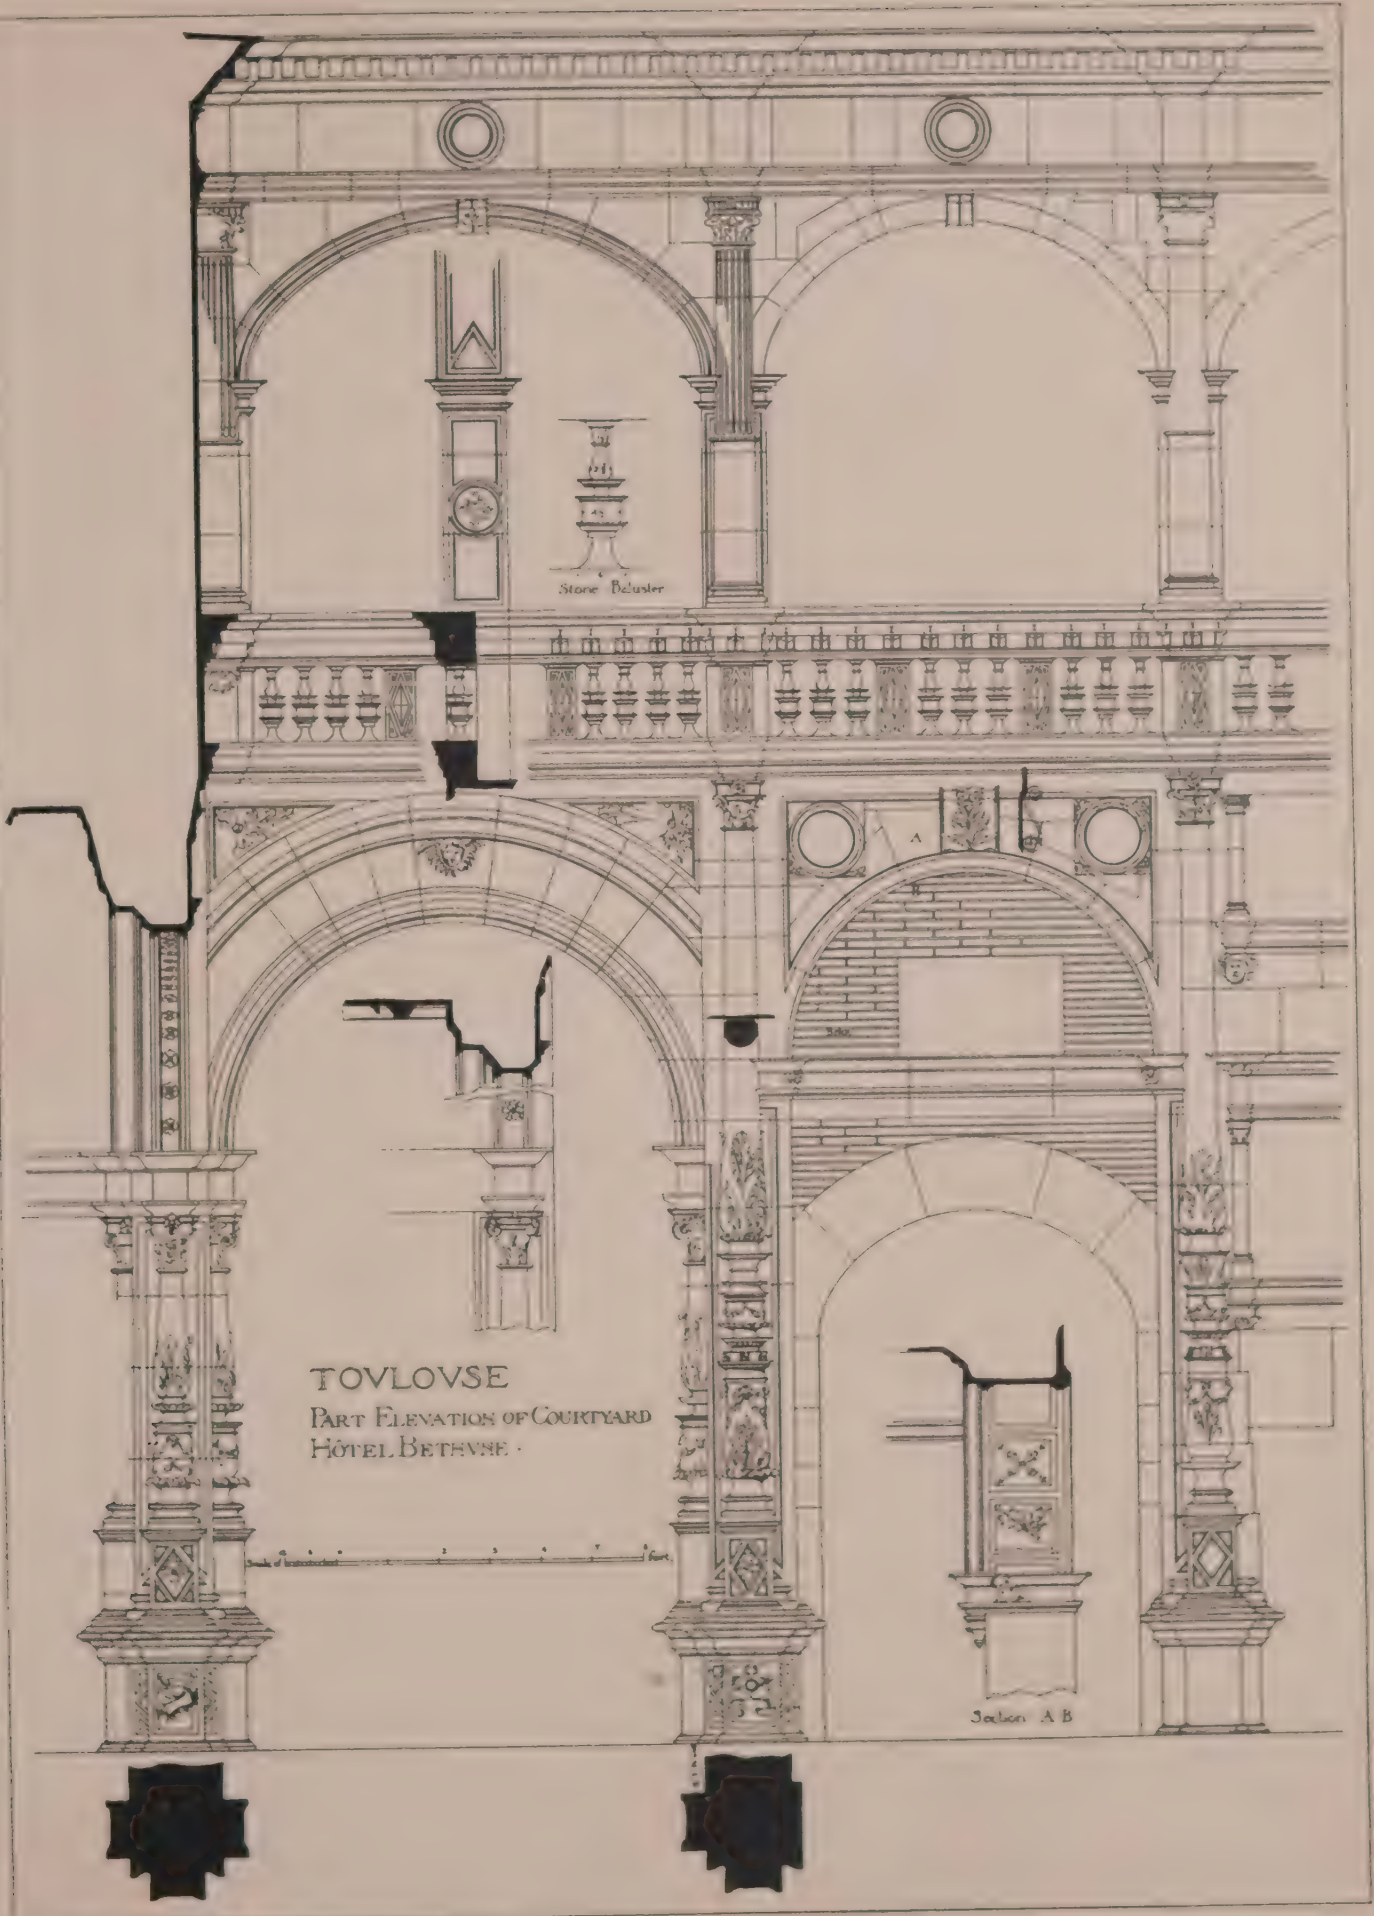



Plate 65



1. Loge du concierge
2. Chambre
3. W.C.
4. Dressing
5. Vestibule
6. Grand Escalier
7. Fenêtre
8. Cabinets d'escalier
9. Bibliothèque
10. Cabinet de travail


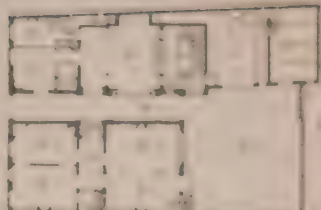


1. Cuisine
2. Chambre
3. Office
4. Escalier de service
5. Dressing
6. Corridor
7. Cabinets
8. Grand Escalier
9. Ascenseur
10. Salle de bains
11. W.C.
12. Salle à manger
13. Petit Salon
14. Grand Salon


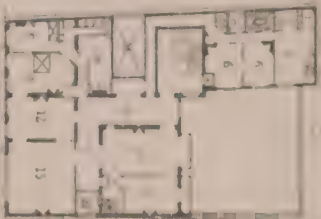


1. Chambre
2. Chambre
3. Office
4. Escalier de service
5. W.C.
6. Chambres
7. Grand Escalier
8. Antichambre
9. Salle à manger
10. Cabinets
11. Salon



C. DEUXIEME ETAGE

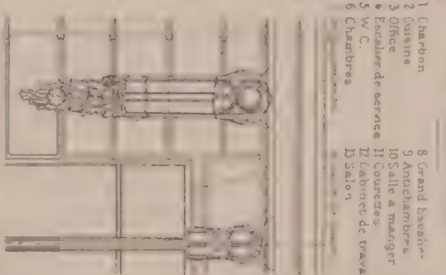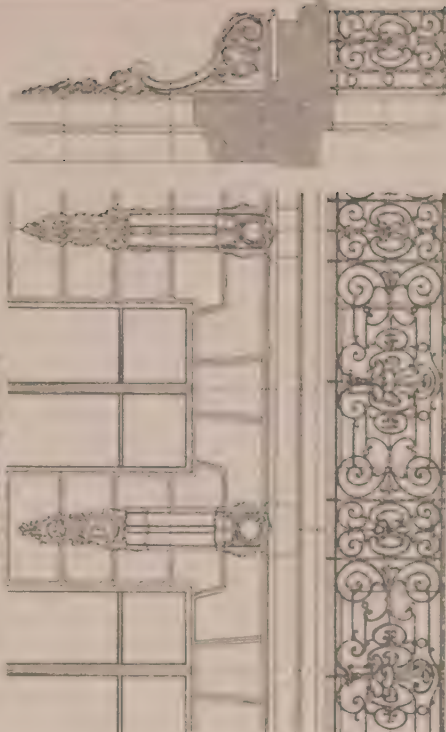


PREMIER ETAGE (AVANT-CORPS)

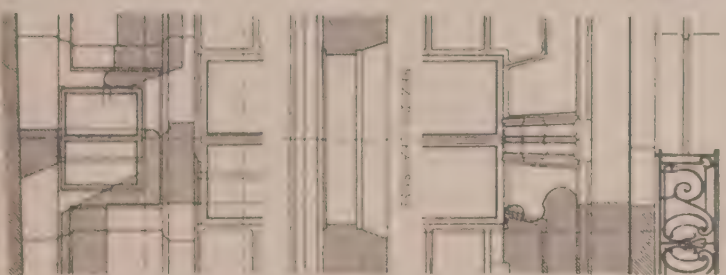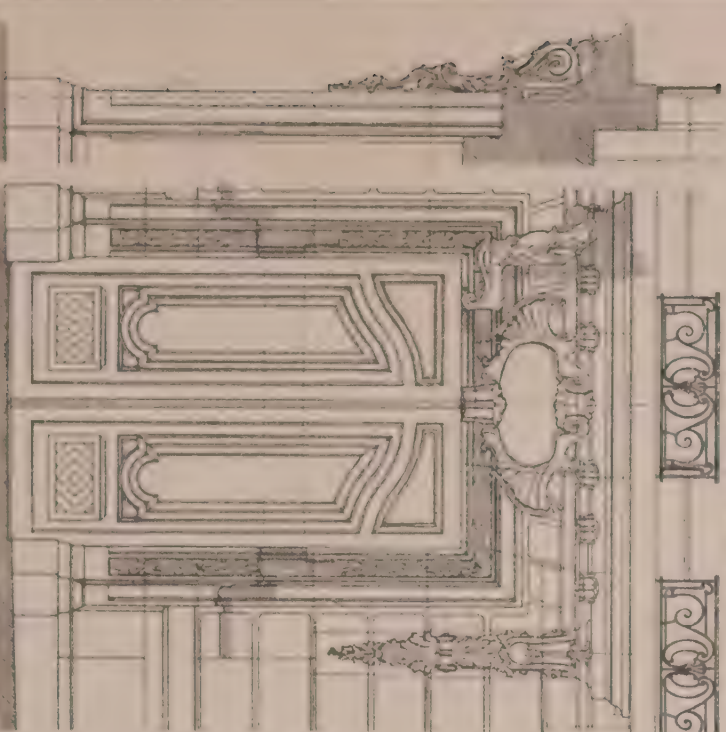

PREMIER ETAGE (AVANT-CORPS)

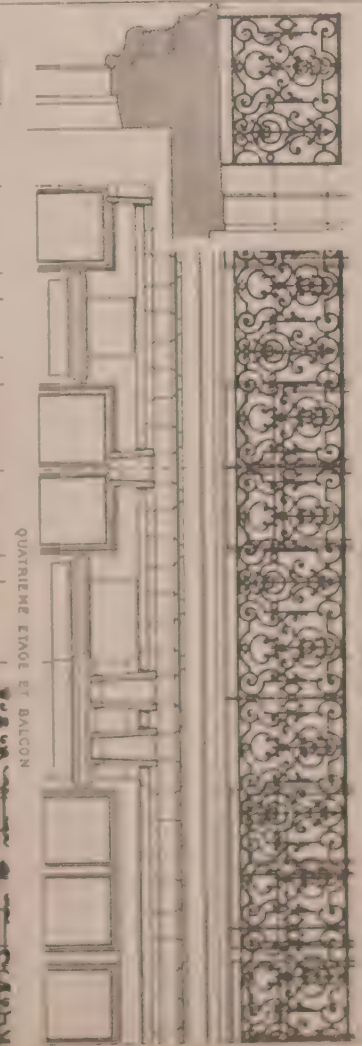
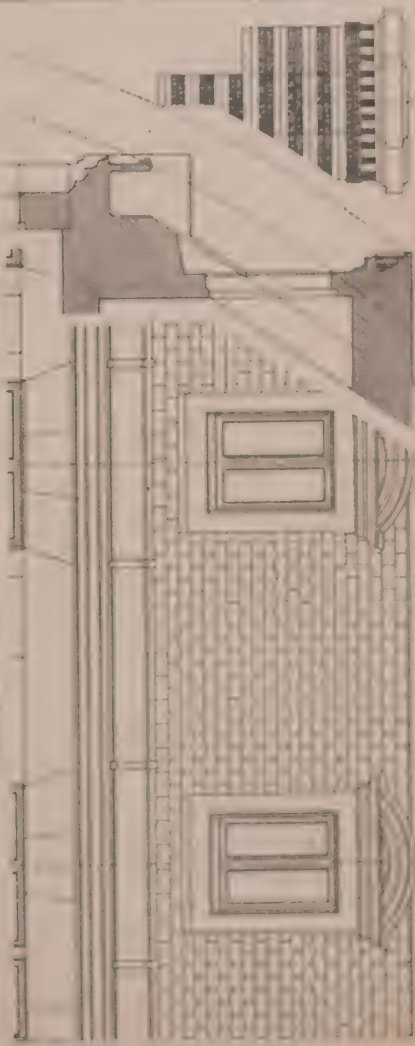



QUATRIEME ETAGE ET BALCON

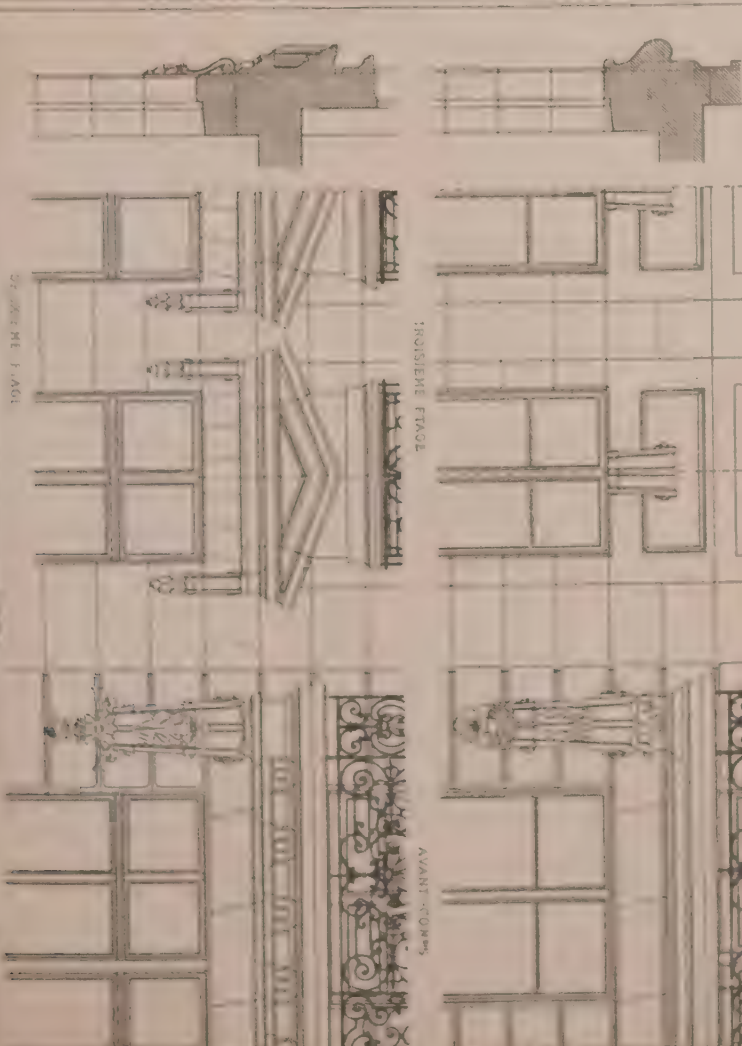

TROISIEME ETAGE

AVANT-CORPS

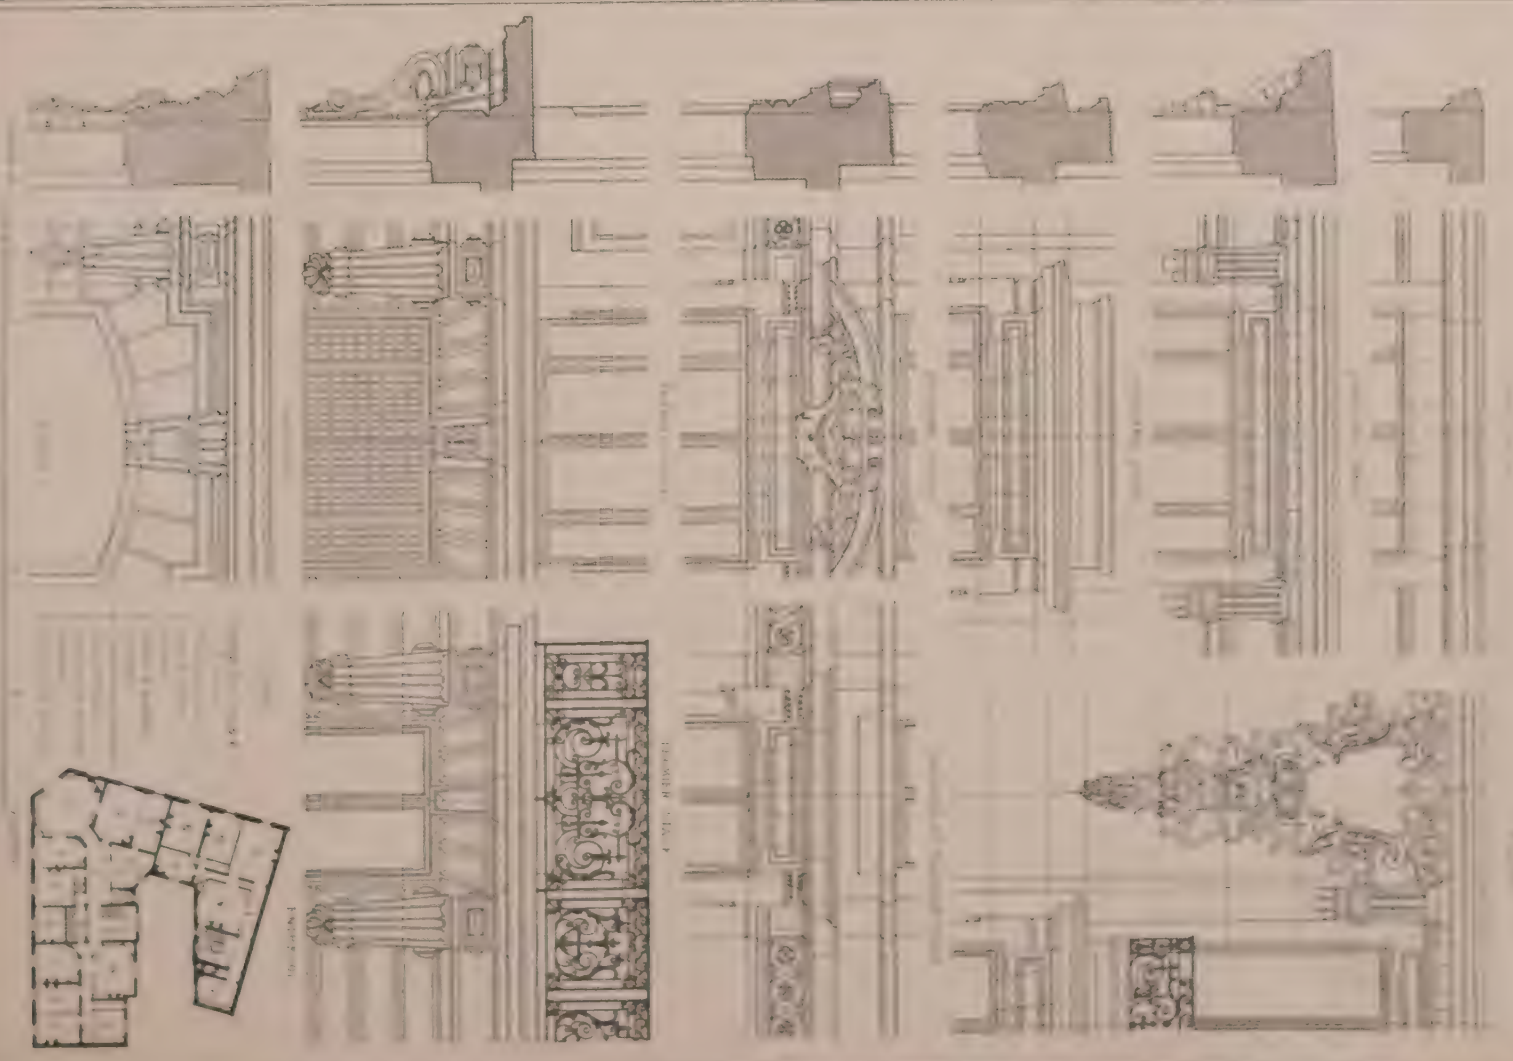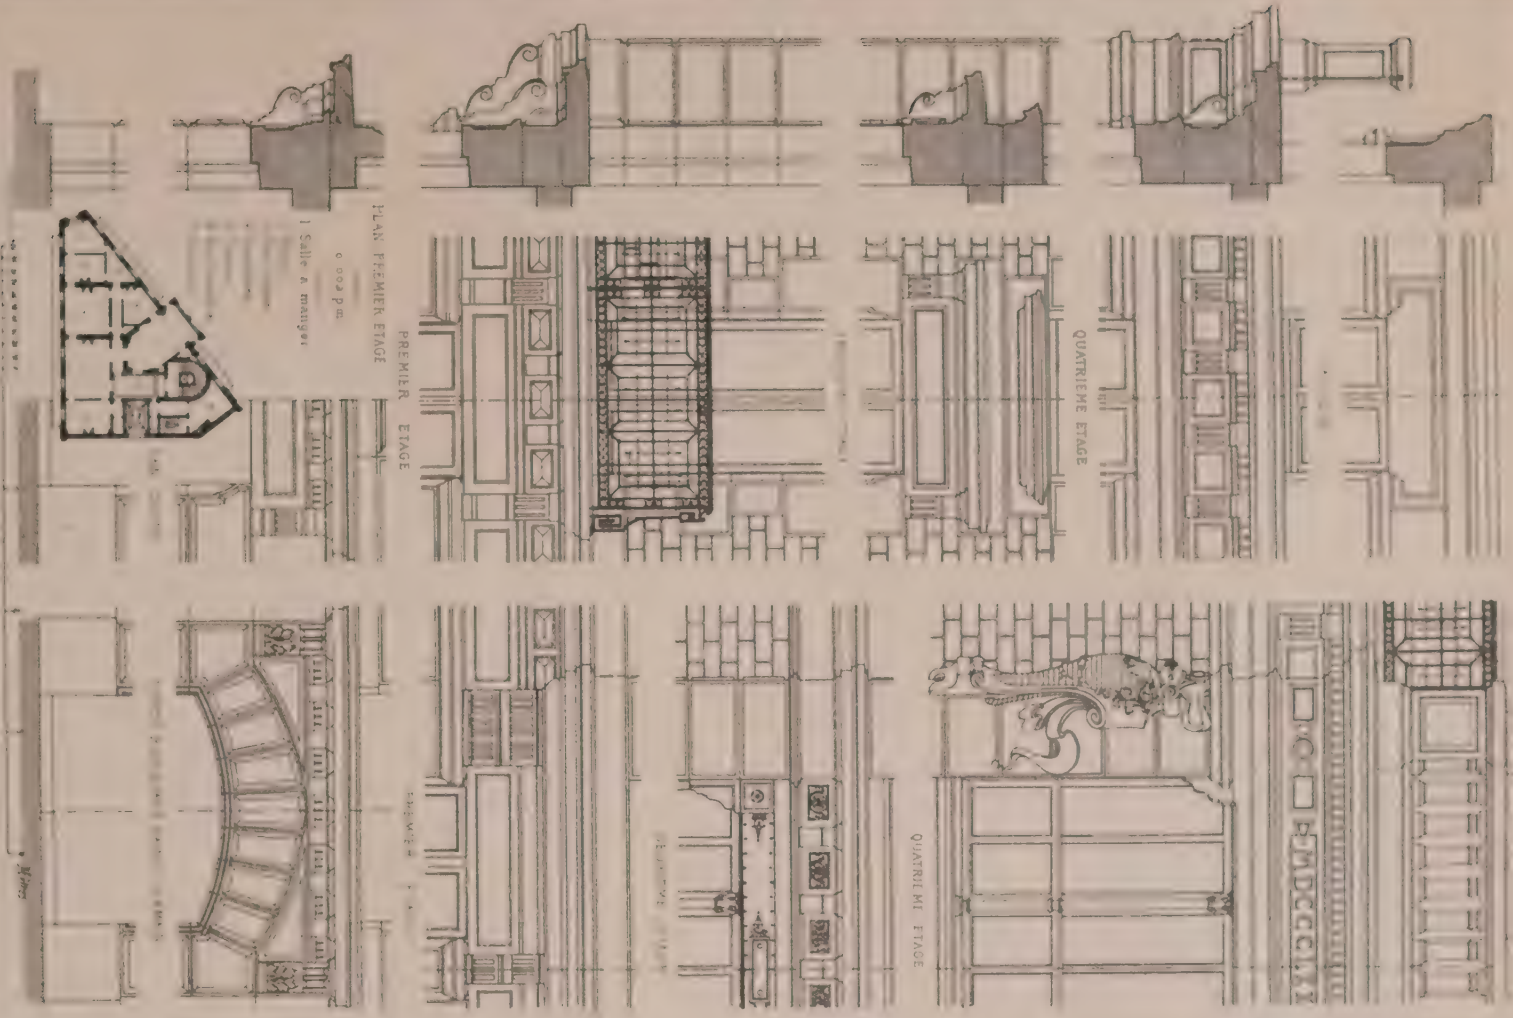

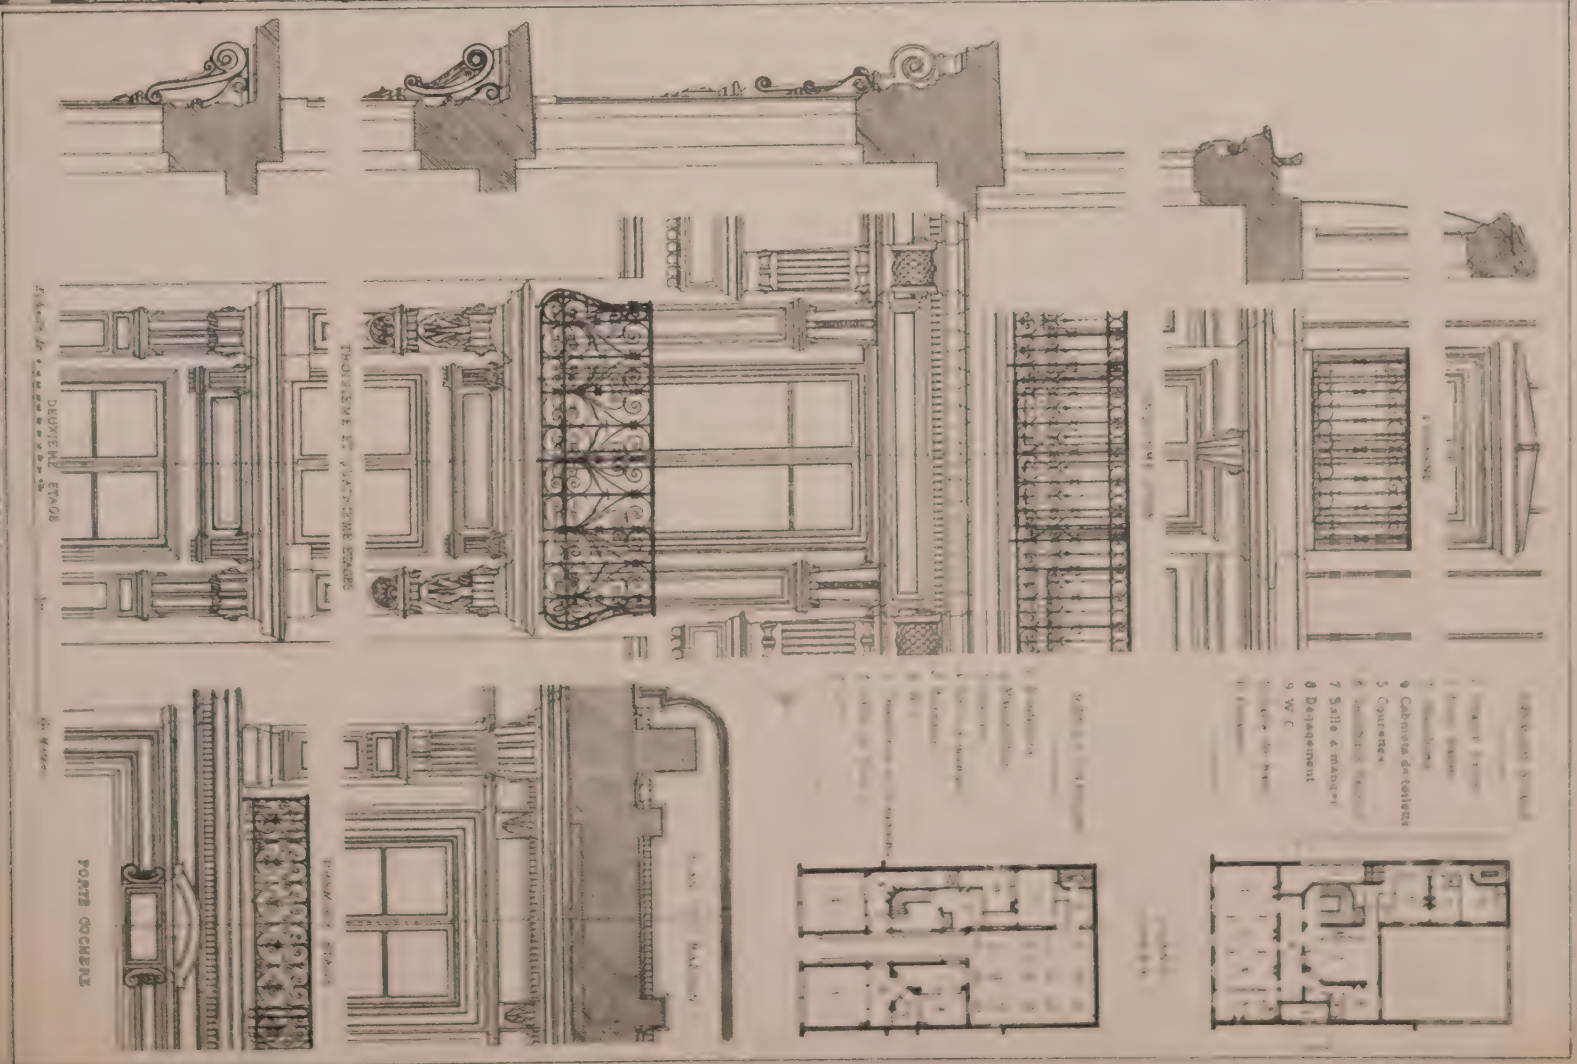

The **COLUMBIAN UNIVERSITY**
..CORCORAN SCIENTIFIC SCHOOL..

Washington, D. C.

REV. SAM'L H. GREENE, *President pro tempore*

HOWARD L. HODGKINS, *Dean*

Department of Architecture= The Department offers a regular four years' and a two years' special course in Architecture

This Volume of "The Reprint"

will contain Two Complete Books, the present market value of which is sixty-five dollars, besides a selection of plates from numerous other books and two portfolios exact reproductions of the title pages of both books, with index. Free to all subscribers

The two books which are to be completed in this volume are

GELIS-DIDOT and LAMBERT, A Standard Book on Modern French Renaissance

AND

RENAISSANCE ARCHITECTURE AND ORNAMENT IN SPAIN, PRENTICE

Subscribe now \$2.50 per annum Three months' trial subscription, 50 cents.

GEO. F. MUTH & CO.

418 7th

(Formerly Ryneal's)

Street N. W.

ARCHITECTS, ENGINEERS, AND

DRAFTSMEN'S

requirements a specialty.

PAINTS, OILS, GLASS, ETC.

LAMPS FOR ALL PURPOSES.

FRED. A. SCHMIDT

"THE DRAFTSMAN'S STATIONER"

Best of everything in

SCHOOL, COLLEGE AND PROFESSIONAL
DRAWING MATERIAL.

516 Ninth Street N. W.

PHONE 1466

J. B. MORREY

Careful attention given to Packing and Shipping

...Artistic Framing and Fine Gold Work...

Mounting and Framing of *Architectural Drawings* a specialty

1225 G STREET NORTHWEST

WASHINGTON, D. C.


Announcement of the Publishers

THE ARCHITECTURAL REPRINT gives to its subscribers in monthly installments reprints of the rarest and most famous books on architecture and the allied arts, the most of them being out of print and unobtainable. THE REPRINT places valuable books within the reach of every one at two and one-half cents per sheet. The originals from which these plates are produced would cost hundreds of dollars. Reproductions of old out-of-print architectural books have been published in book form but usually at the average cost of from ten to thirty-five cents for each plate. For a fraction of this price THE REPRINT gives the same material in better form. Even if you possess the original you will need THE REPRINT for draughting-room use.

THE REPRINT does not encroach upon the fields of any other architectural publication. It has a province of its own and does not print matter which has appeared in any other magazine. THE REPRINT will not publish plates whose value is historic rather than architectural. Unimportant plans and details will not be printed the exact size of the originals, but will be reproduced in a condensed form, thus giving all the material in the original book but only devoting the large plates to such subjects as have real artistic merit and will be of practical use in designing.

THE REPRINT gives its subscribers rare and expensive books at a nominal cost. When the work of THE ARCHITECTURAL REPRINT is complete it will constitute at a nominal cost a full library of the world's best architectural books.

IVES

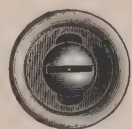

Patent Window Stop Adjuster



PREVENTS DRAFTS, DUST, BINDING
AND WINDOW RATTLING

Working Model, with Catalogue, Mailed Free

Manufactured by **The H. B. IVES CO., New Haven, Conn.**

The Architectural REPRINT

A PERIODICAL PUBLICATION
Which REPRINTS COMPLETELY
the most RARE & FAMOUS BOOKS
on ARCHITECTURE & the Allied Arts
Published by The REPRINT COMPANY
1424 New York Ave WASHINGTON D C

